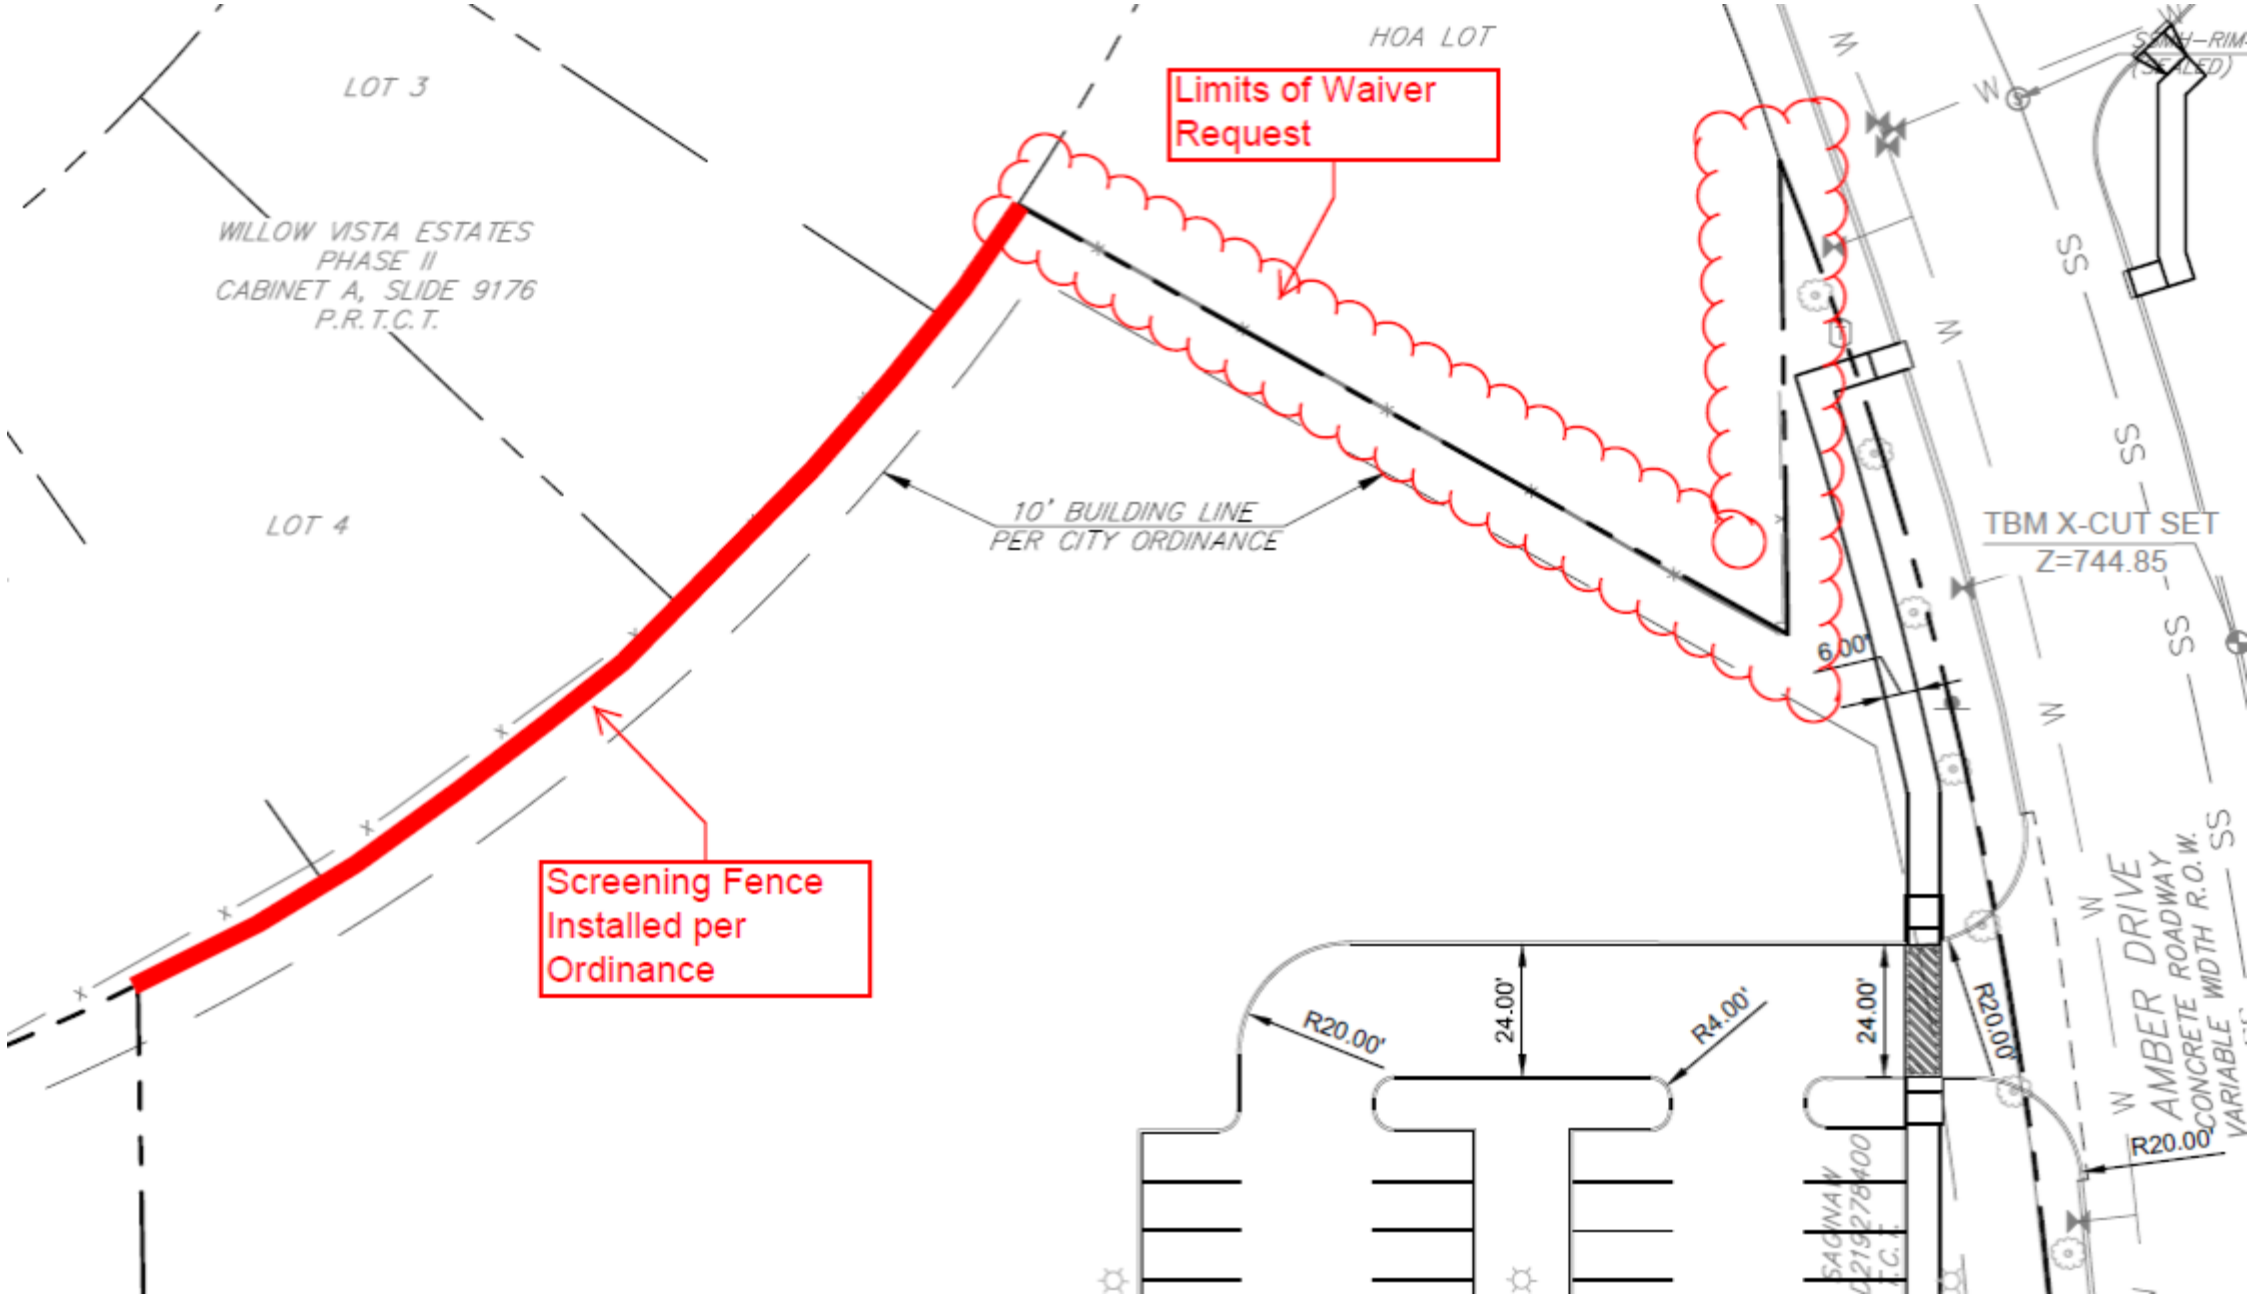Fence Waiver Site Plan Exhibit