



City of Saginaw

DATE: April 13, 2021

TO: Chairman and Members of the Planning and Zoning Commission

FROM: Rick Trice, P.E., Director of Public Works

SUBJECT: Consideration and Action regarding Approval of a Preliminary Plat Beltnill, Blocks A-L, being 115.432 Acres out of the Benjamin Thomas Survey, Abstract No. 1497, City of Saginaw, Tarrant County Texas

This item is a request from the developer, Beltnill Saginaw, LLC, for a Preliminary Plat for Beltnill Blocks A-L. Beltnill is general located North of Bailey Boswell Road, East of Bus. 287, and West of Wagley Robertson Road.

The subdivision will have three points of access within the City Limits; Beltnill Parkway at Bailey Boswell Road, Millstone Parkway at Bailey Boswell Road and an east-west connection at Wagley Robertson Road.

Roadways being proposed within the plat include:

Beltnill Parkway - Divided (2-26' lane) 4-Lane section/100' Right-of-Way

Commercial/Multi-Family tracts – (40' Roadway) 60' Right-of-Way

Residential tracts – (30' Roadway) 50' Right-of-Way

The table on the following page summarizes the lots and underlying zoning as proposed in the Planned Development Plan.

Table of Blocks and Proposed Zoning Per Development Plan

Block	Lot	Proposed Underlying Zoning
A	1*	Town Home
	2	Multi-Family
	3	Commercial
	4X	Open Space/Drainage and Detention Easement
B	1	Multi-Family
	2	Multi-Family
	3X	Open Space/Drainage and Detention Easement
C	1	Commercial
D	1-9	Single Family
	10X	Park/Open Space
	11X	Open Space/Drainage and Detention Easement
E	1-15	Single Family
F	1-22	Single Family
G	1-13	Single Family
H	1-31	Single Family
I	1-47	Single Family
J	13-16	Single Family
	17X	Park/Open Space
K	1-22	Single Family
	23X	Park/Open Space
L	1-21	Single Family
	22X	Park/Open Space

*Lot 1, Block A will be required to locate a ½ acre dedicated Park/Open Space upon Final Platting.

Total Park/Open Space is 15.481 acres.

If you have any questions, please let me know.





















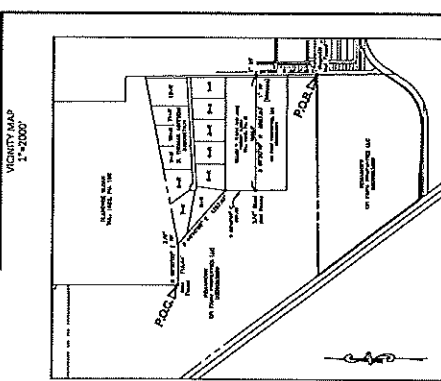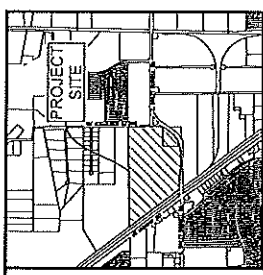





PRELIMINARY PLAT
BLOCKS A-L
BELTMILL
T15.432 AC.068
CITY OF SAGINAW
B. THOMAS SURVEY ABSTRACT NO. 497
TARRANT COUNTY, TEXAS

McADAMS

1/2


DRAIN 871 02 DATE 3/26/2021 SCALE 1"=100' JOB NO. LLH-18980


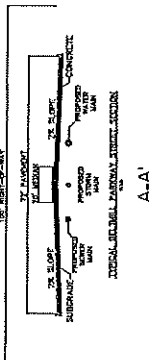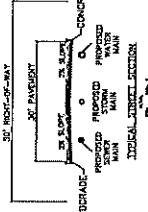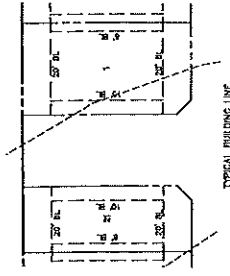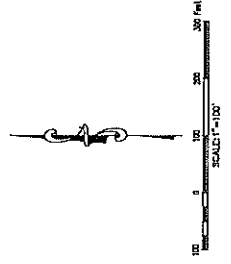


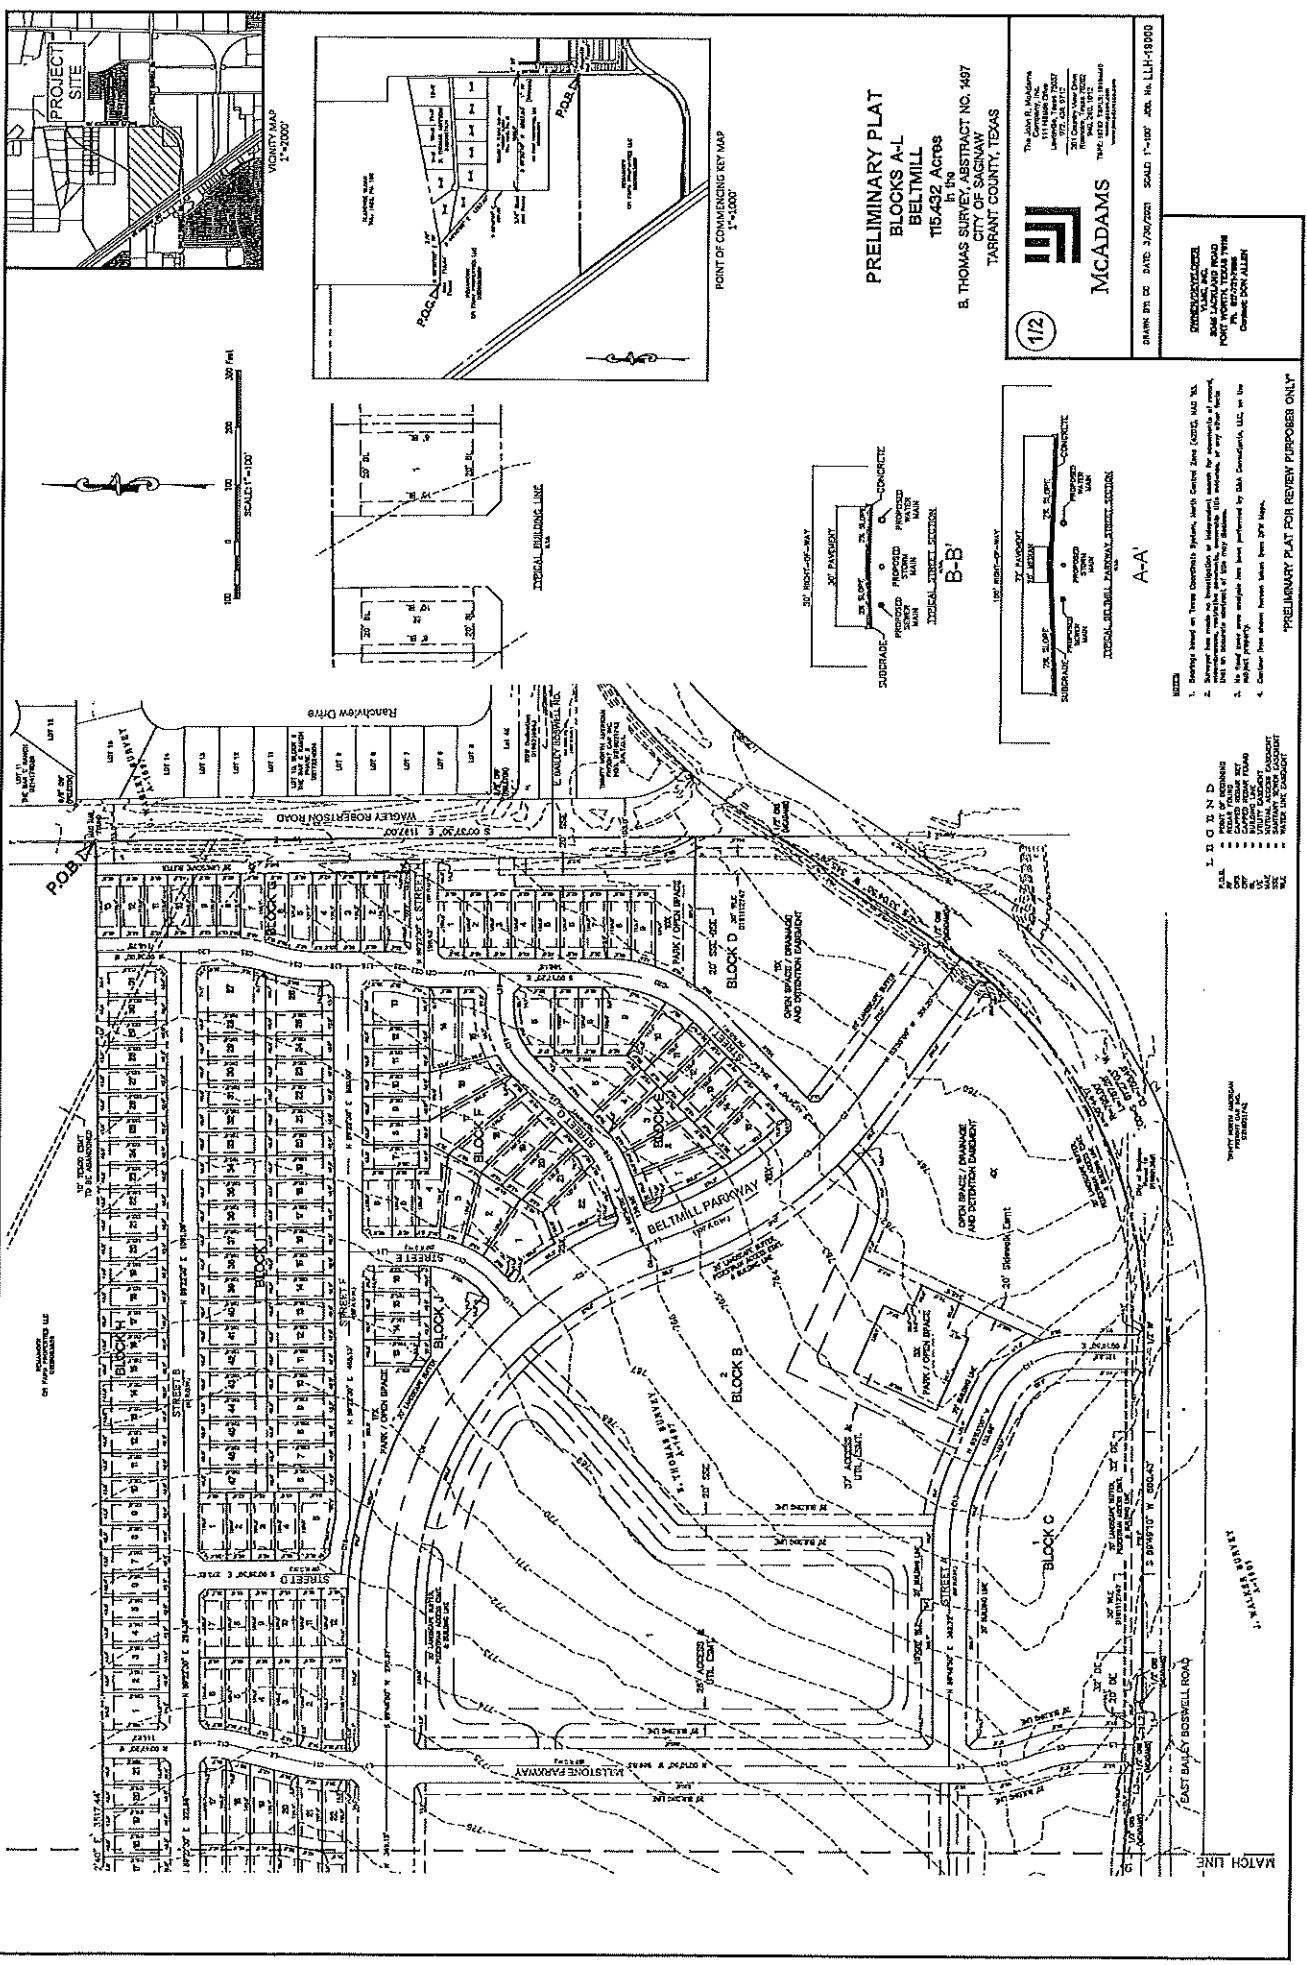

PRELIMINARY PLAT FOR REVIEW PURPOSES ONLY