


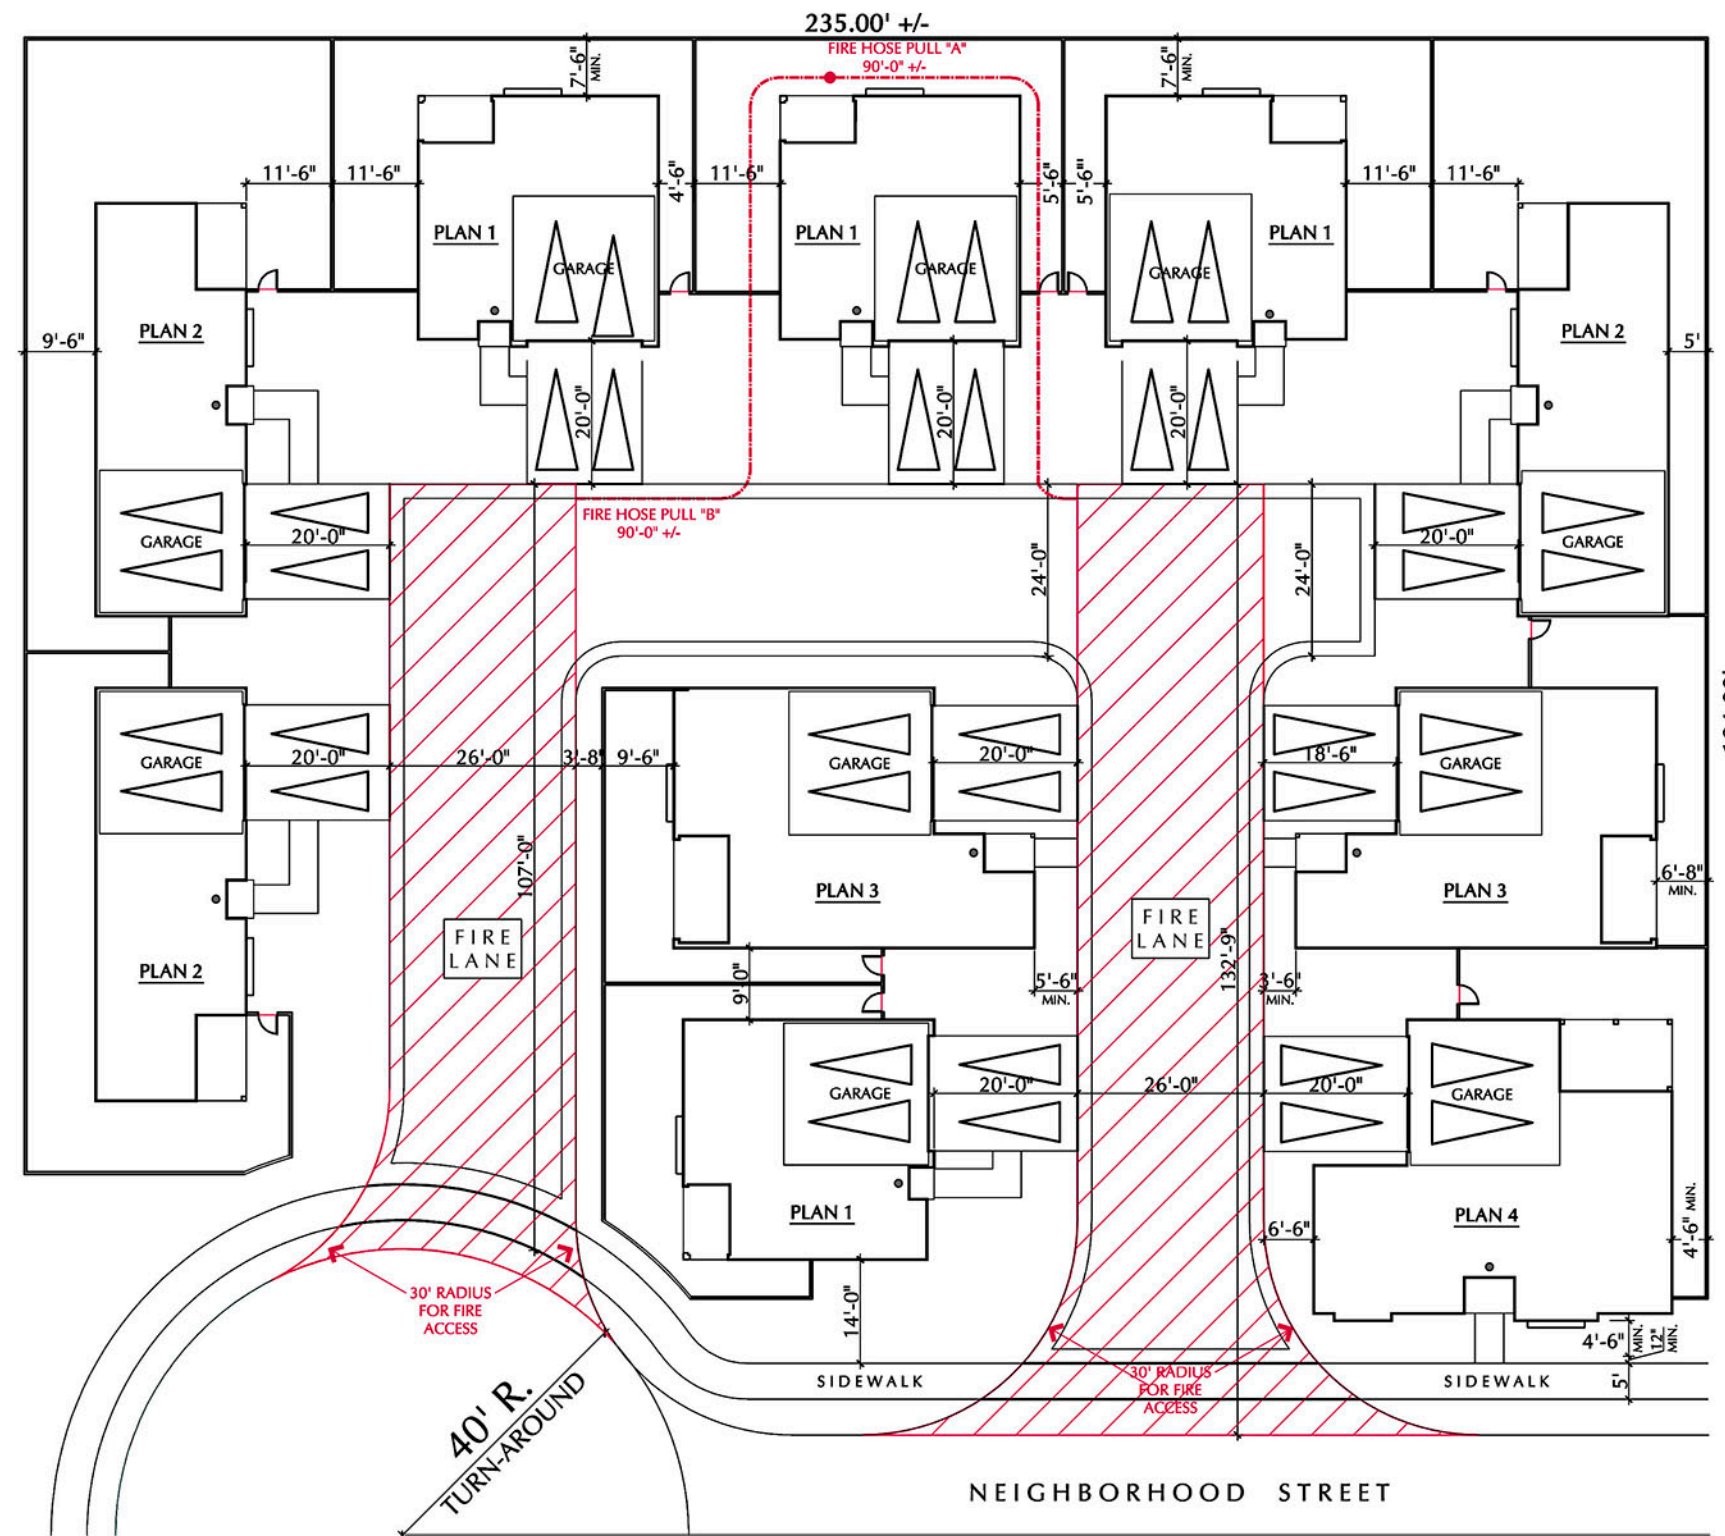

## MODIFIED CLUSTER DIAGRAM

MEDIUM DENSITY S F D - 10-PACK CLUSTER

NOTE: ALL UNITS TO BE FIRE SPRINKLERED.

VILLAS AT WILLOW CREEK