

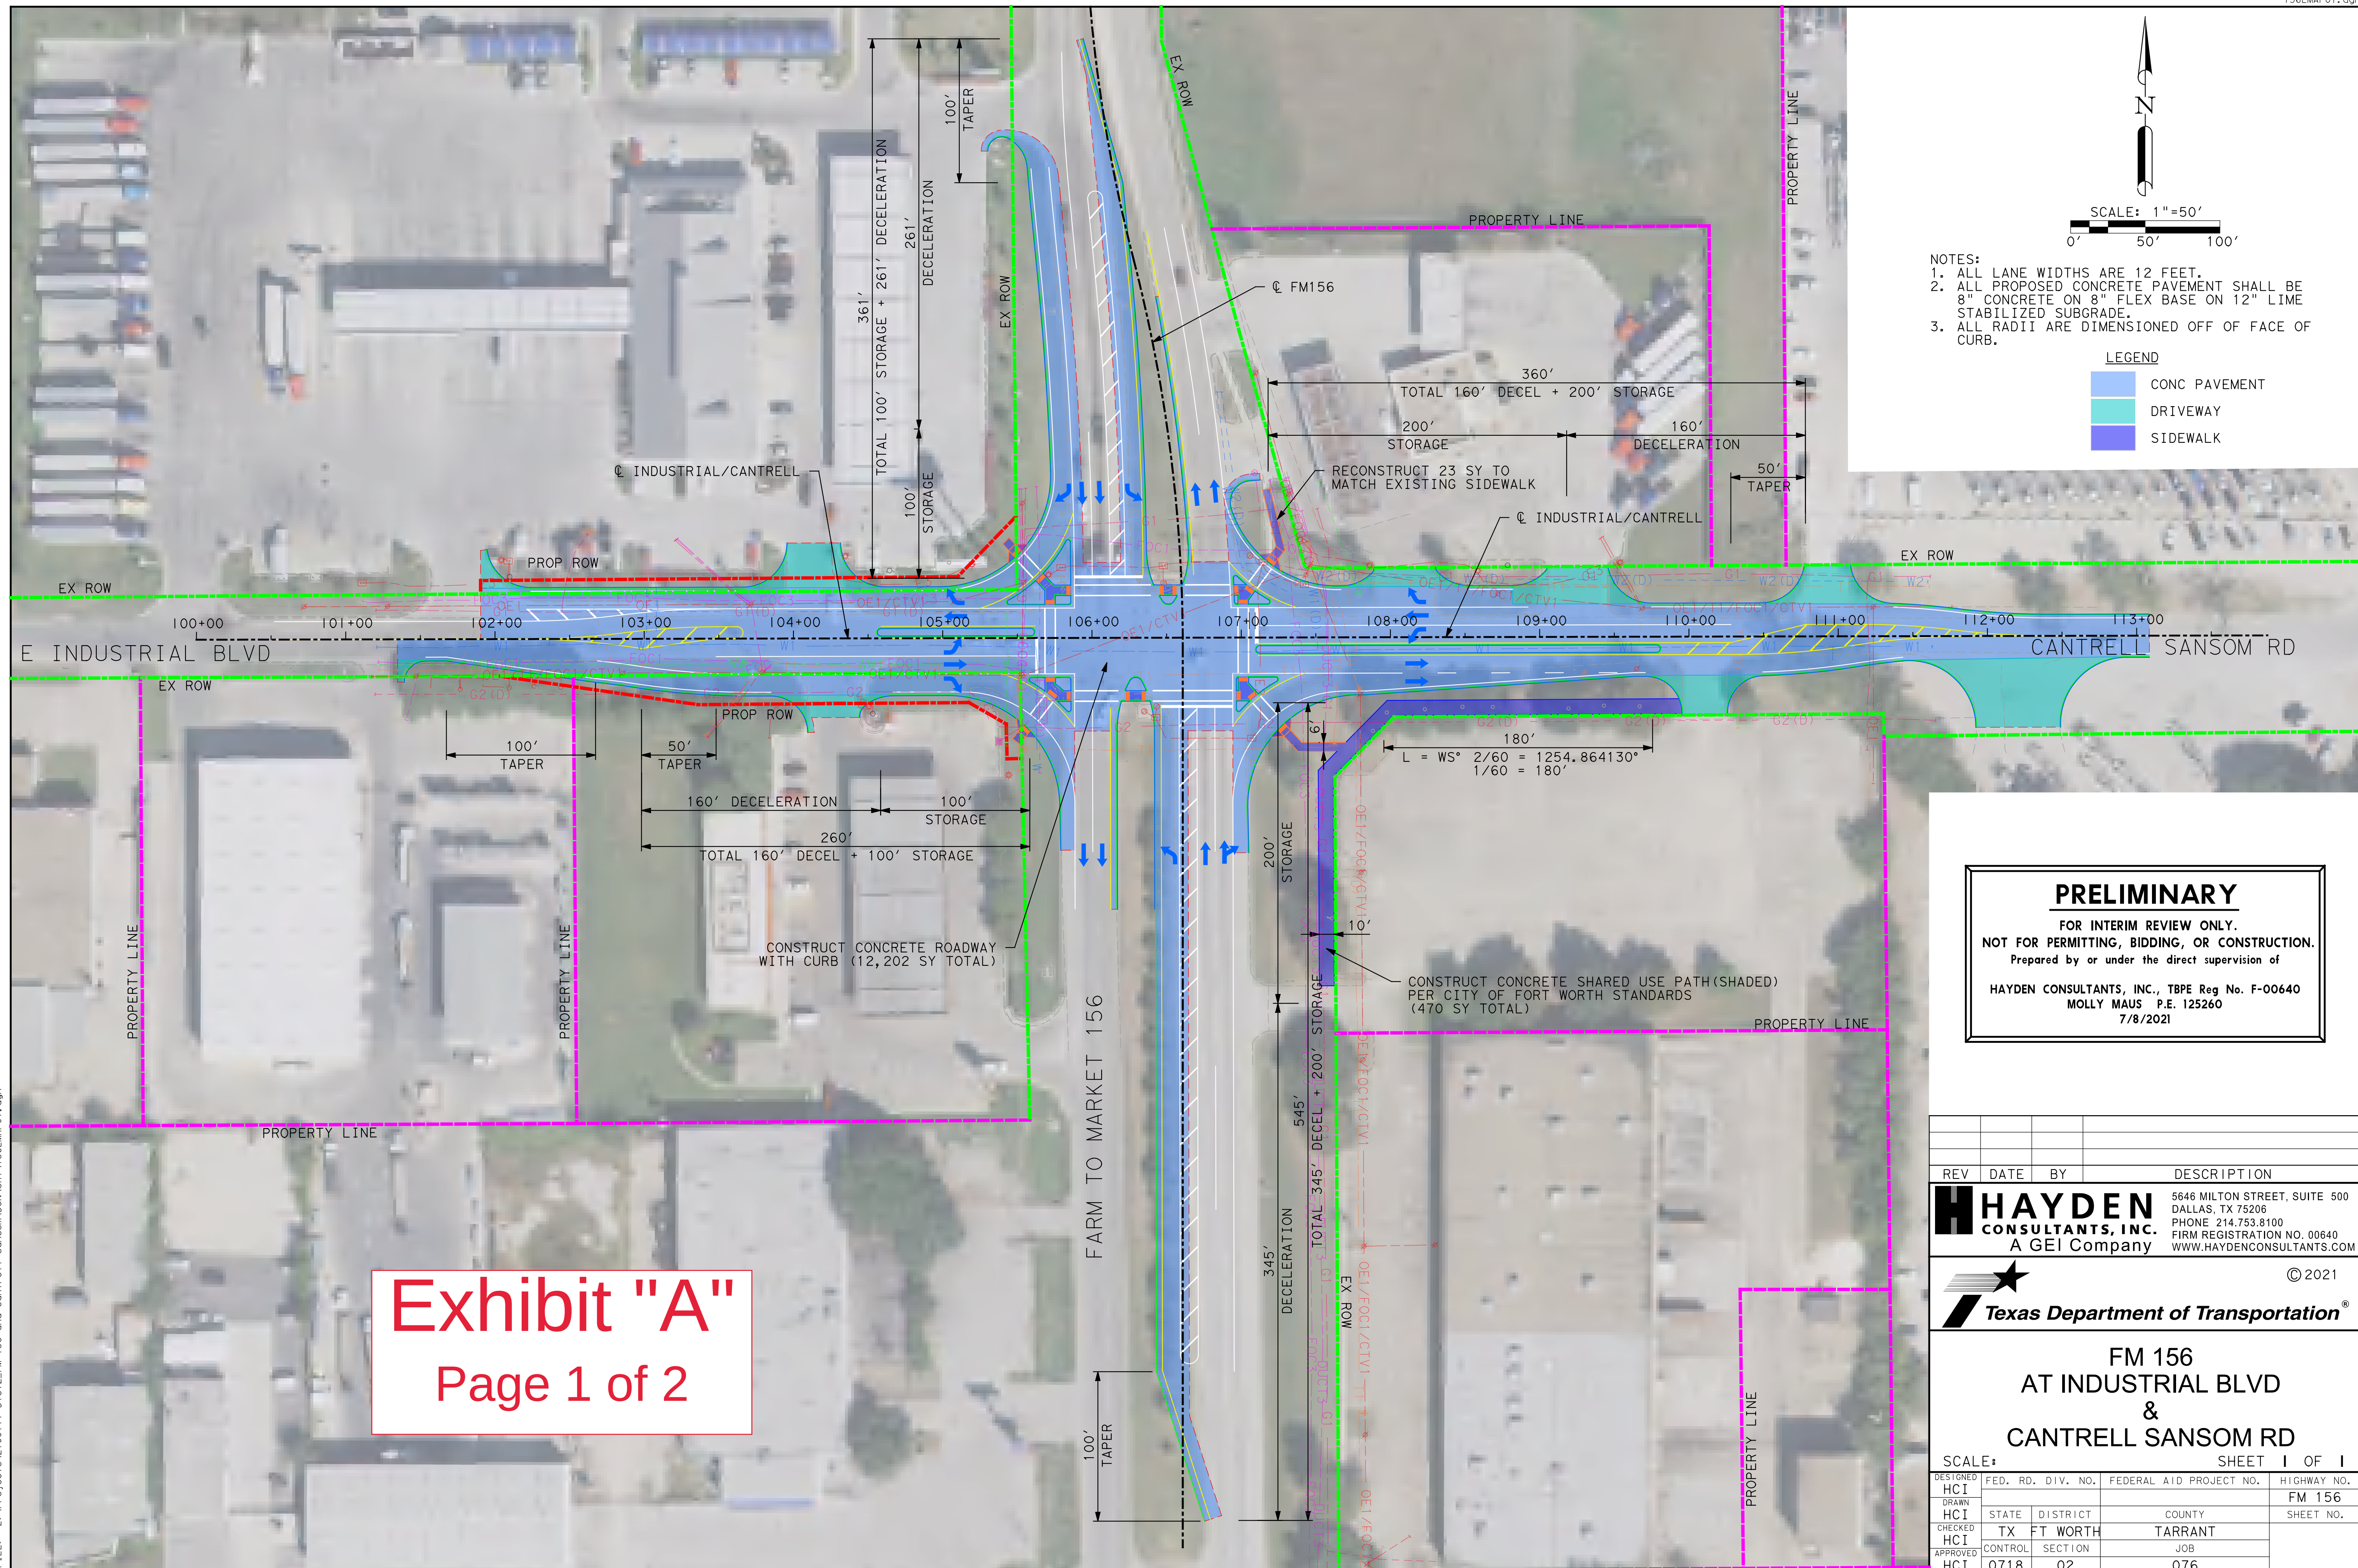


Exhibit "A"

Page 1 of 2

NOTES:

1. ALL LANE WIDTHS ARE 12 FEET.
2. ALL PROPOSED CONCRETE PAVEMENT SHALL BE 8" CONCRETE ON 8" FLEX BASE ON 12" LIME STABILIZED SUBGRADE.
3. ALL RADII ARE DIMENSIONED OFF OF FACE OF CURB.


LEGEND

CONC PAVEMENT
DRIVEWAY
SIDEWALK

PRELIMINARY

FOR INTERIM REVIEW ONLY.
NOT FOR PERMITTING, BIDDING, OR CONSTRUCTION.
Prepared by or under the direct supervision of

HAYDEN CONSULTANTS, INC., TBPE Reg No. F-00640
MOLLY MAUS P.E. 125260
7/8/2021

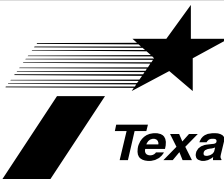REV	DATE	BY	DESCRIPTION
 HAYDEN CONSULTANTS, INC. A GEI Company			5646 MILTON STREET, SUITE 500 DALLAS, TX 75206 PHONE 214.753.8100 FIRM REGISTRATION NO. 00640 WWW.HAYDENCONSULTANTS.COM
 Texas Department of Transportation ®			© 2021
FM 156 AT INDUSTRIAL BLVD & CANTRELL SANSON RD			
SCALE:		SHEET OF	
DESIGNED HCl DRAWN HCl CHECKED HCl APPROVED HCl	FED. RD. DIV. NO.	FEDERAL AID PROJECT NO.	HIGHWAY NO.
			FM 156
	STATE	COUNTY	SHEET NO.
	TX	TARRANT	
	CONTROL	JOB	
	0718	02	076

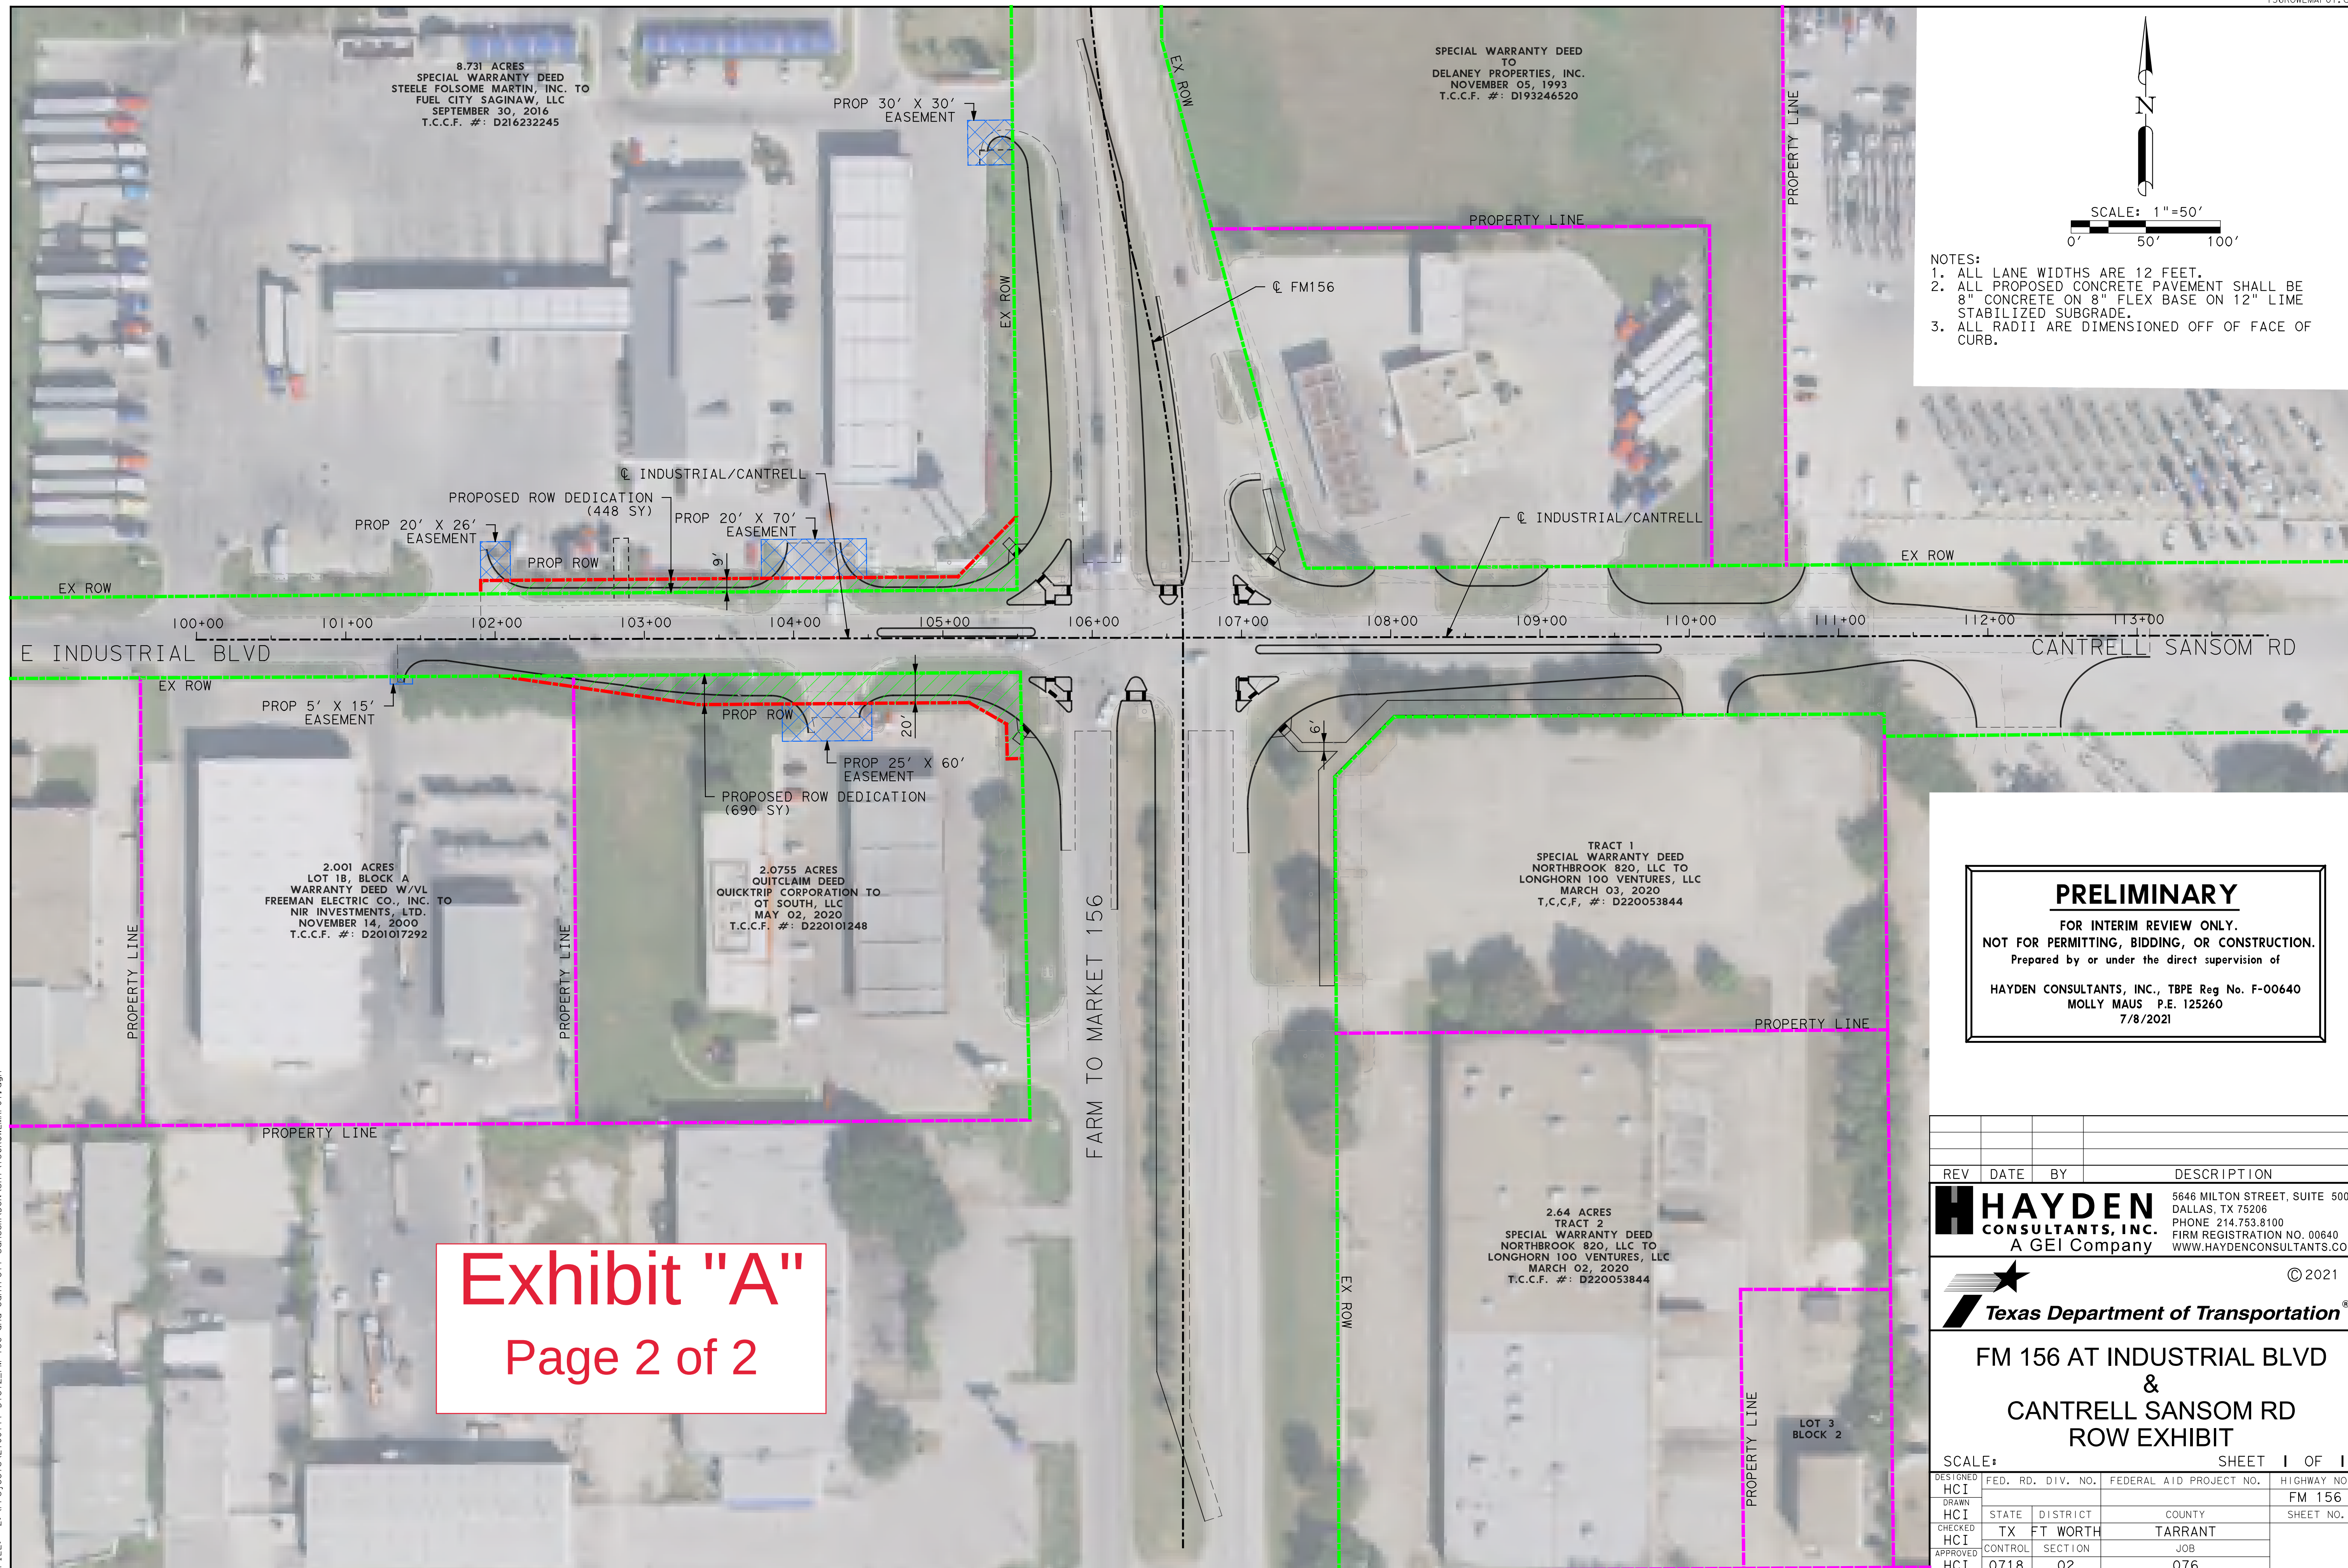


Exhibit "A"

Page 2 of 2


PRELIMINARY

FOR INTERIM REVIEW ONLY.

NOT FOR PERMITTING, BIDDING, OR CONSTRUCTION.

Prepared by or under the direct supervision of

HAYDEN CONSULTANTS, INC., TBPE Reg No. F-00640
MOLLY MAUS P.E. 125260
7/8/2021

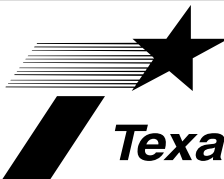REV	DATE	BY	DESCRIPTION
 HAYDEN CONSULTANTS, INC. A GEI Company			5646 MILTON STREET, SUITE 500 DALLAS, TX 75206 PHONE 214.753.8100 FIRM REGISTRATION NO. 00640 WWW.HAYDENCONSULTANTS.COM
 Texas Department of Transportation ®			© 2021
FM 156 AT INDUSTRIAL BLVD & CANTRELL SANSOM RD ROW EXHIBIT			
SCALE:			SHEET OF
DESIGNED HCT	FED. RD. DIV. NO.		FEDERAL AID PROJECT NO.
DRAWN HCT			HIGHWAY NO. FM 156
CHECKED HCT	STATE	DISTRICT	COUNTY
APPROVED HCT	TX	FT WORTH	TARRANT
	CONTROL	SECTION	JOB
	0718	02	076