


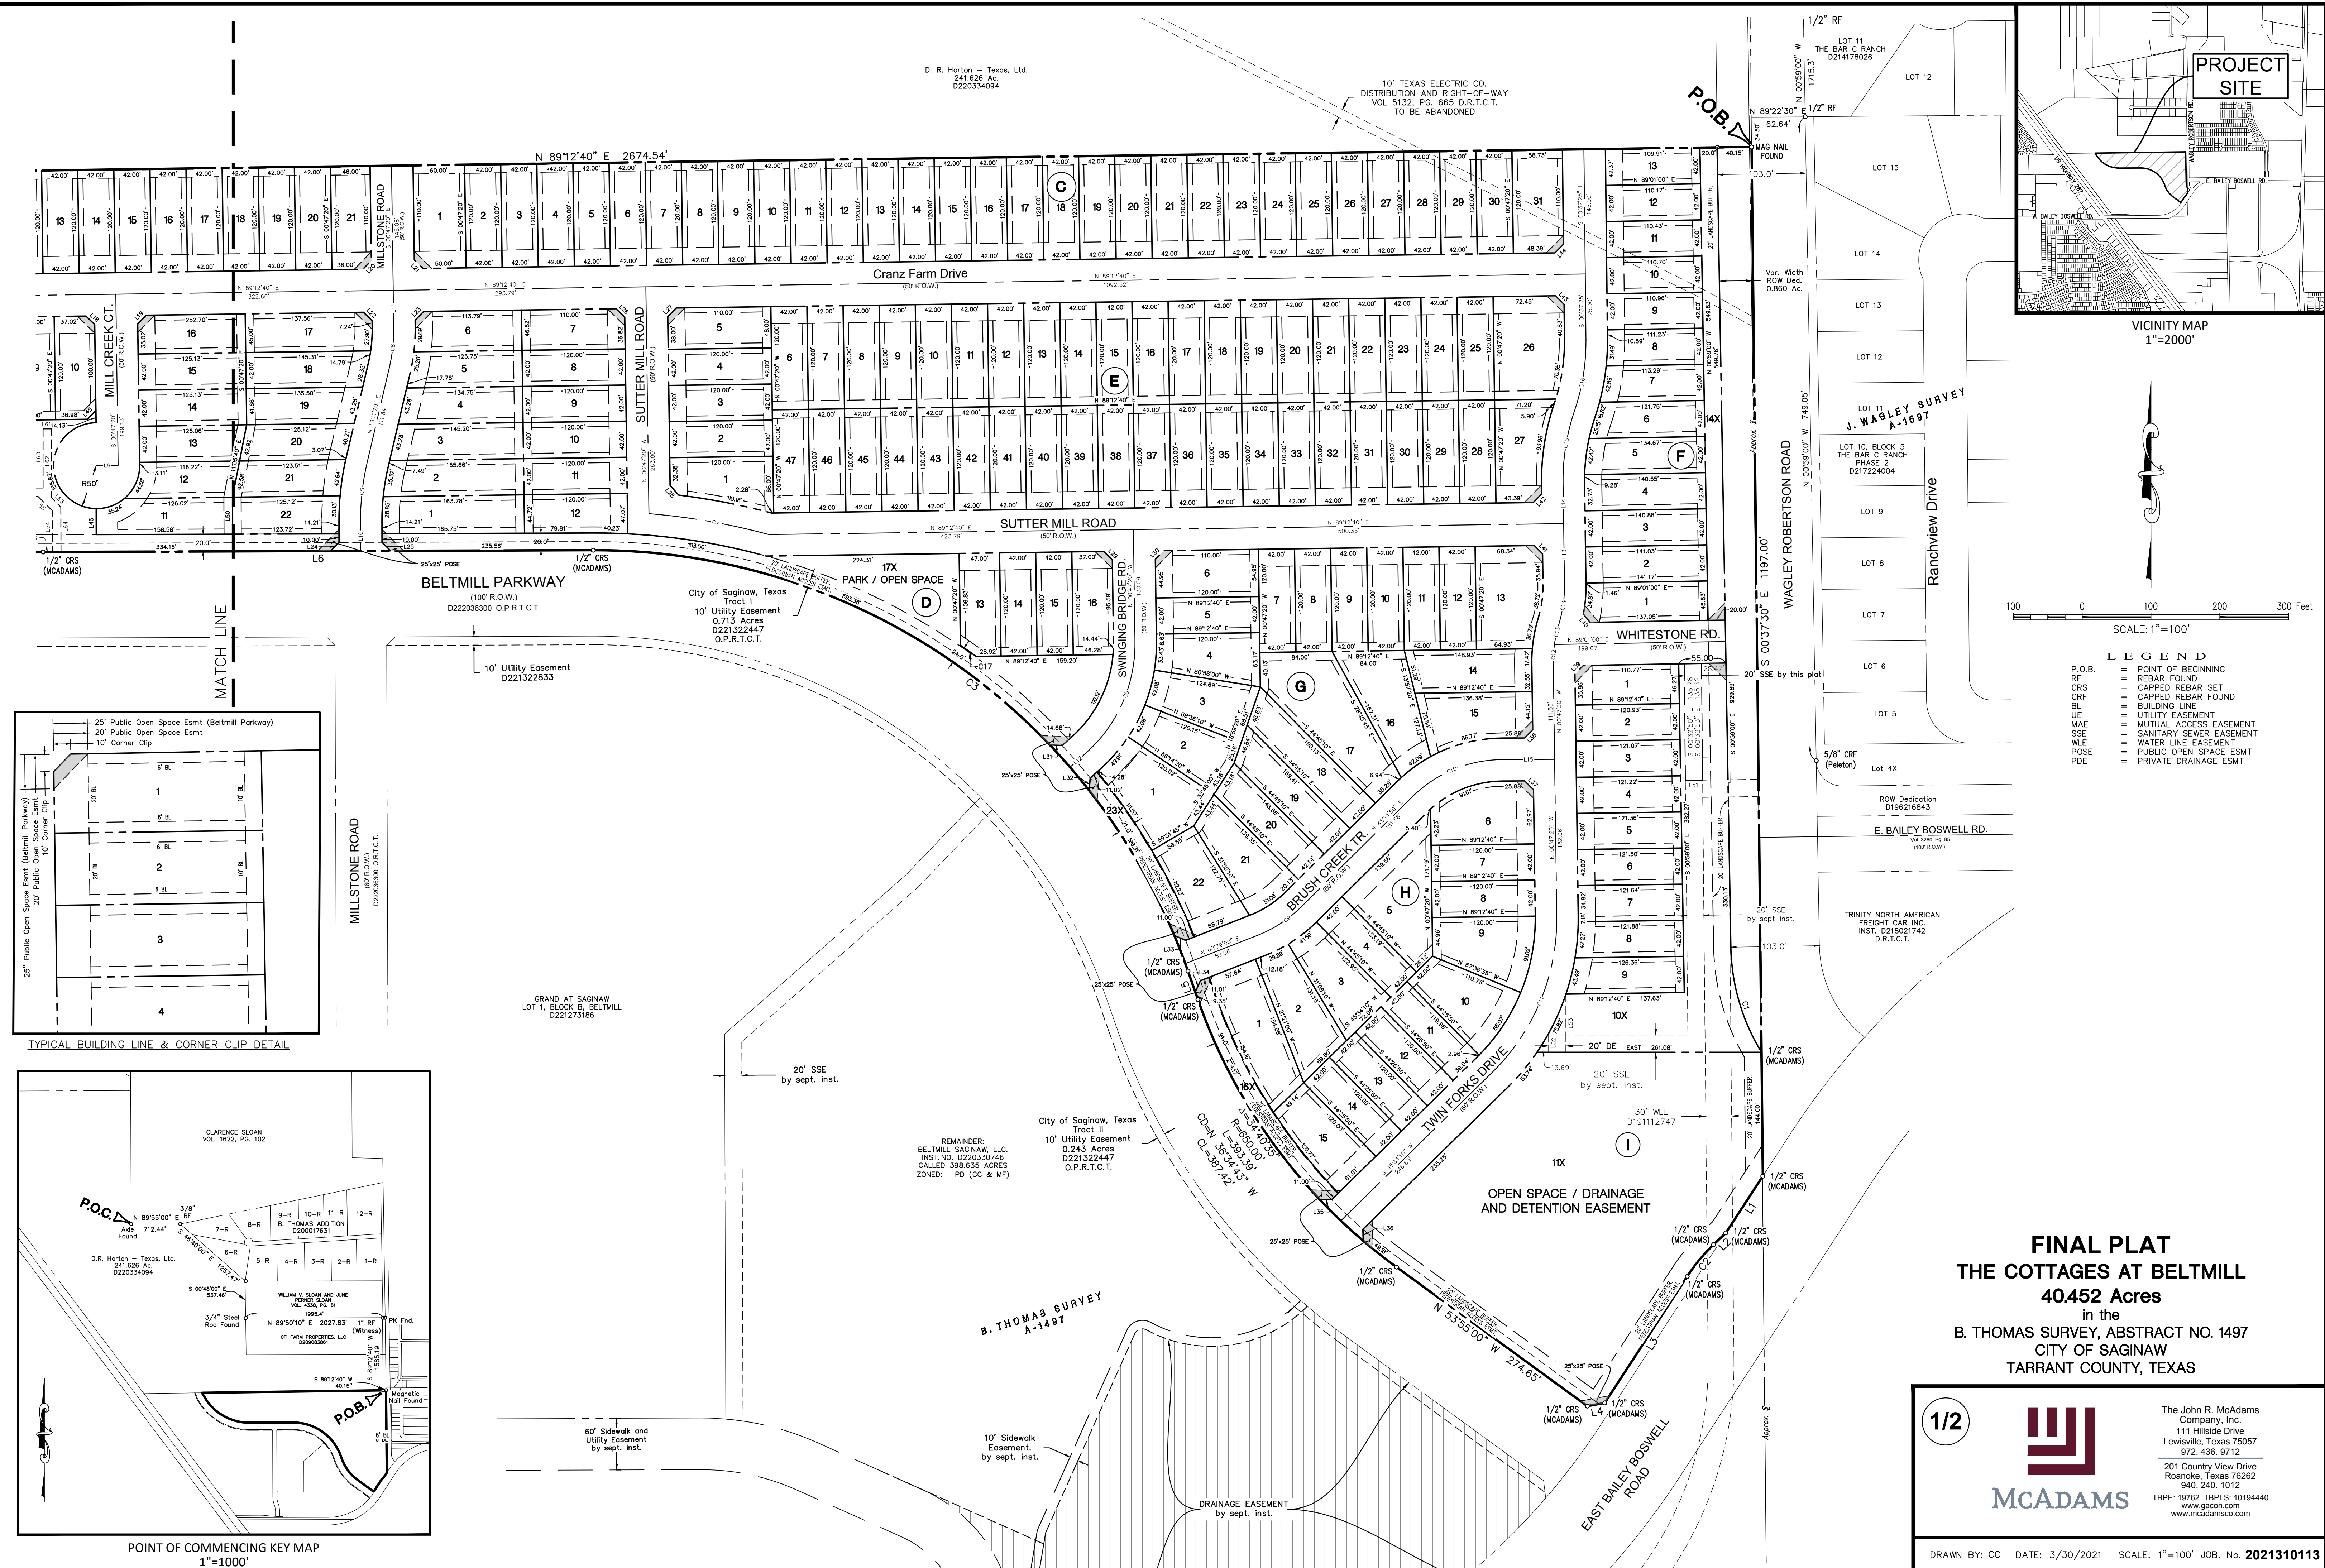

LOT / BLOCK ANALYSIS				
LOT	BLOCK	SQUARE FEET	ACRES	
1	BLOCK A	15,678	0.360	
2	BLOCK A	13,144	0.302	
3	BLOCK A	9,918	0.228	
4	BLOCK A	7,923	0.182	
5	BLOCK A	6,734	0.155	
6	BLOCK A	6,132	0.141	
7	BLOCK A	5,233	0.120	
8	BLOCK A	5,040	0.116	
9	BLOCK A	5,040	0.116	
10	BLOCK A	5,040	0.116	
11	BLOCK A	5,040	0.116	
12	BLOCK A	5,040	0.116	
13	BLOCK A	5,040	0.116	
14	BLOCK A	5,040	0.116	
15	BLOCK A	5,040	0.116	
16	BLOCK A	5,040	0.116	
17	BLOCK A	5,040	0.116	
18	BLOCK A	5,040	0.116	
19	BLOCK A	5,040	0.116	
20	BLOCK A	5,040	0.116	
21	BLOCK A	5,040	0.116	
22	BLOCK A	5,040	0.116	
23	BLOCK A	5,040	0.116	
24	BLOCK A	5,040	0.116	
25	BLOCK A	5,040	0.116	
26	BLOCK A	5,040	0.116	
27	BLOCK A	5,040	0.116	
28	BLOCK A	5,040	0.116	
29	BLOCK A	5,040	0.116	
30	BLOCK A	5,040	0.116	

LOT / BLOCK ANALYSIS				
LOT	BLOCK	SQUARE FEET	ACRES	







LOT / BLOCK ANALYSIS			
LOT	BLOCK	SQUARE FEET	ACRES
8	BLOCK I	5,190	0.119
9	BLOCK I	5,519	0.127
10X	BLOCK I	36,697	0.842
11X	BLOCK I	119,400	2.741
